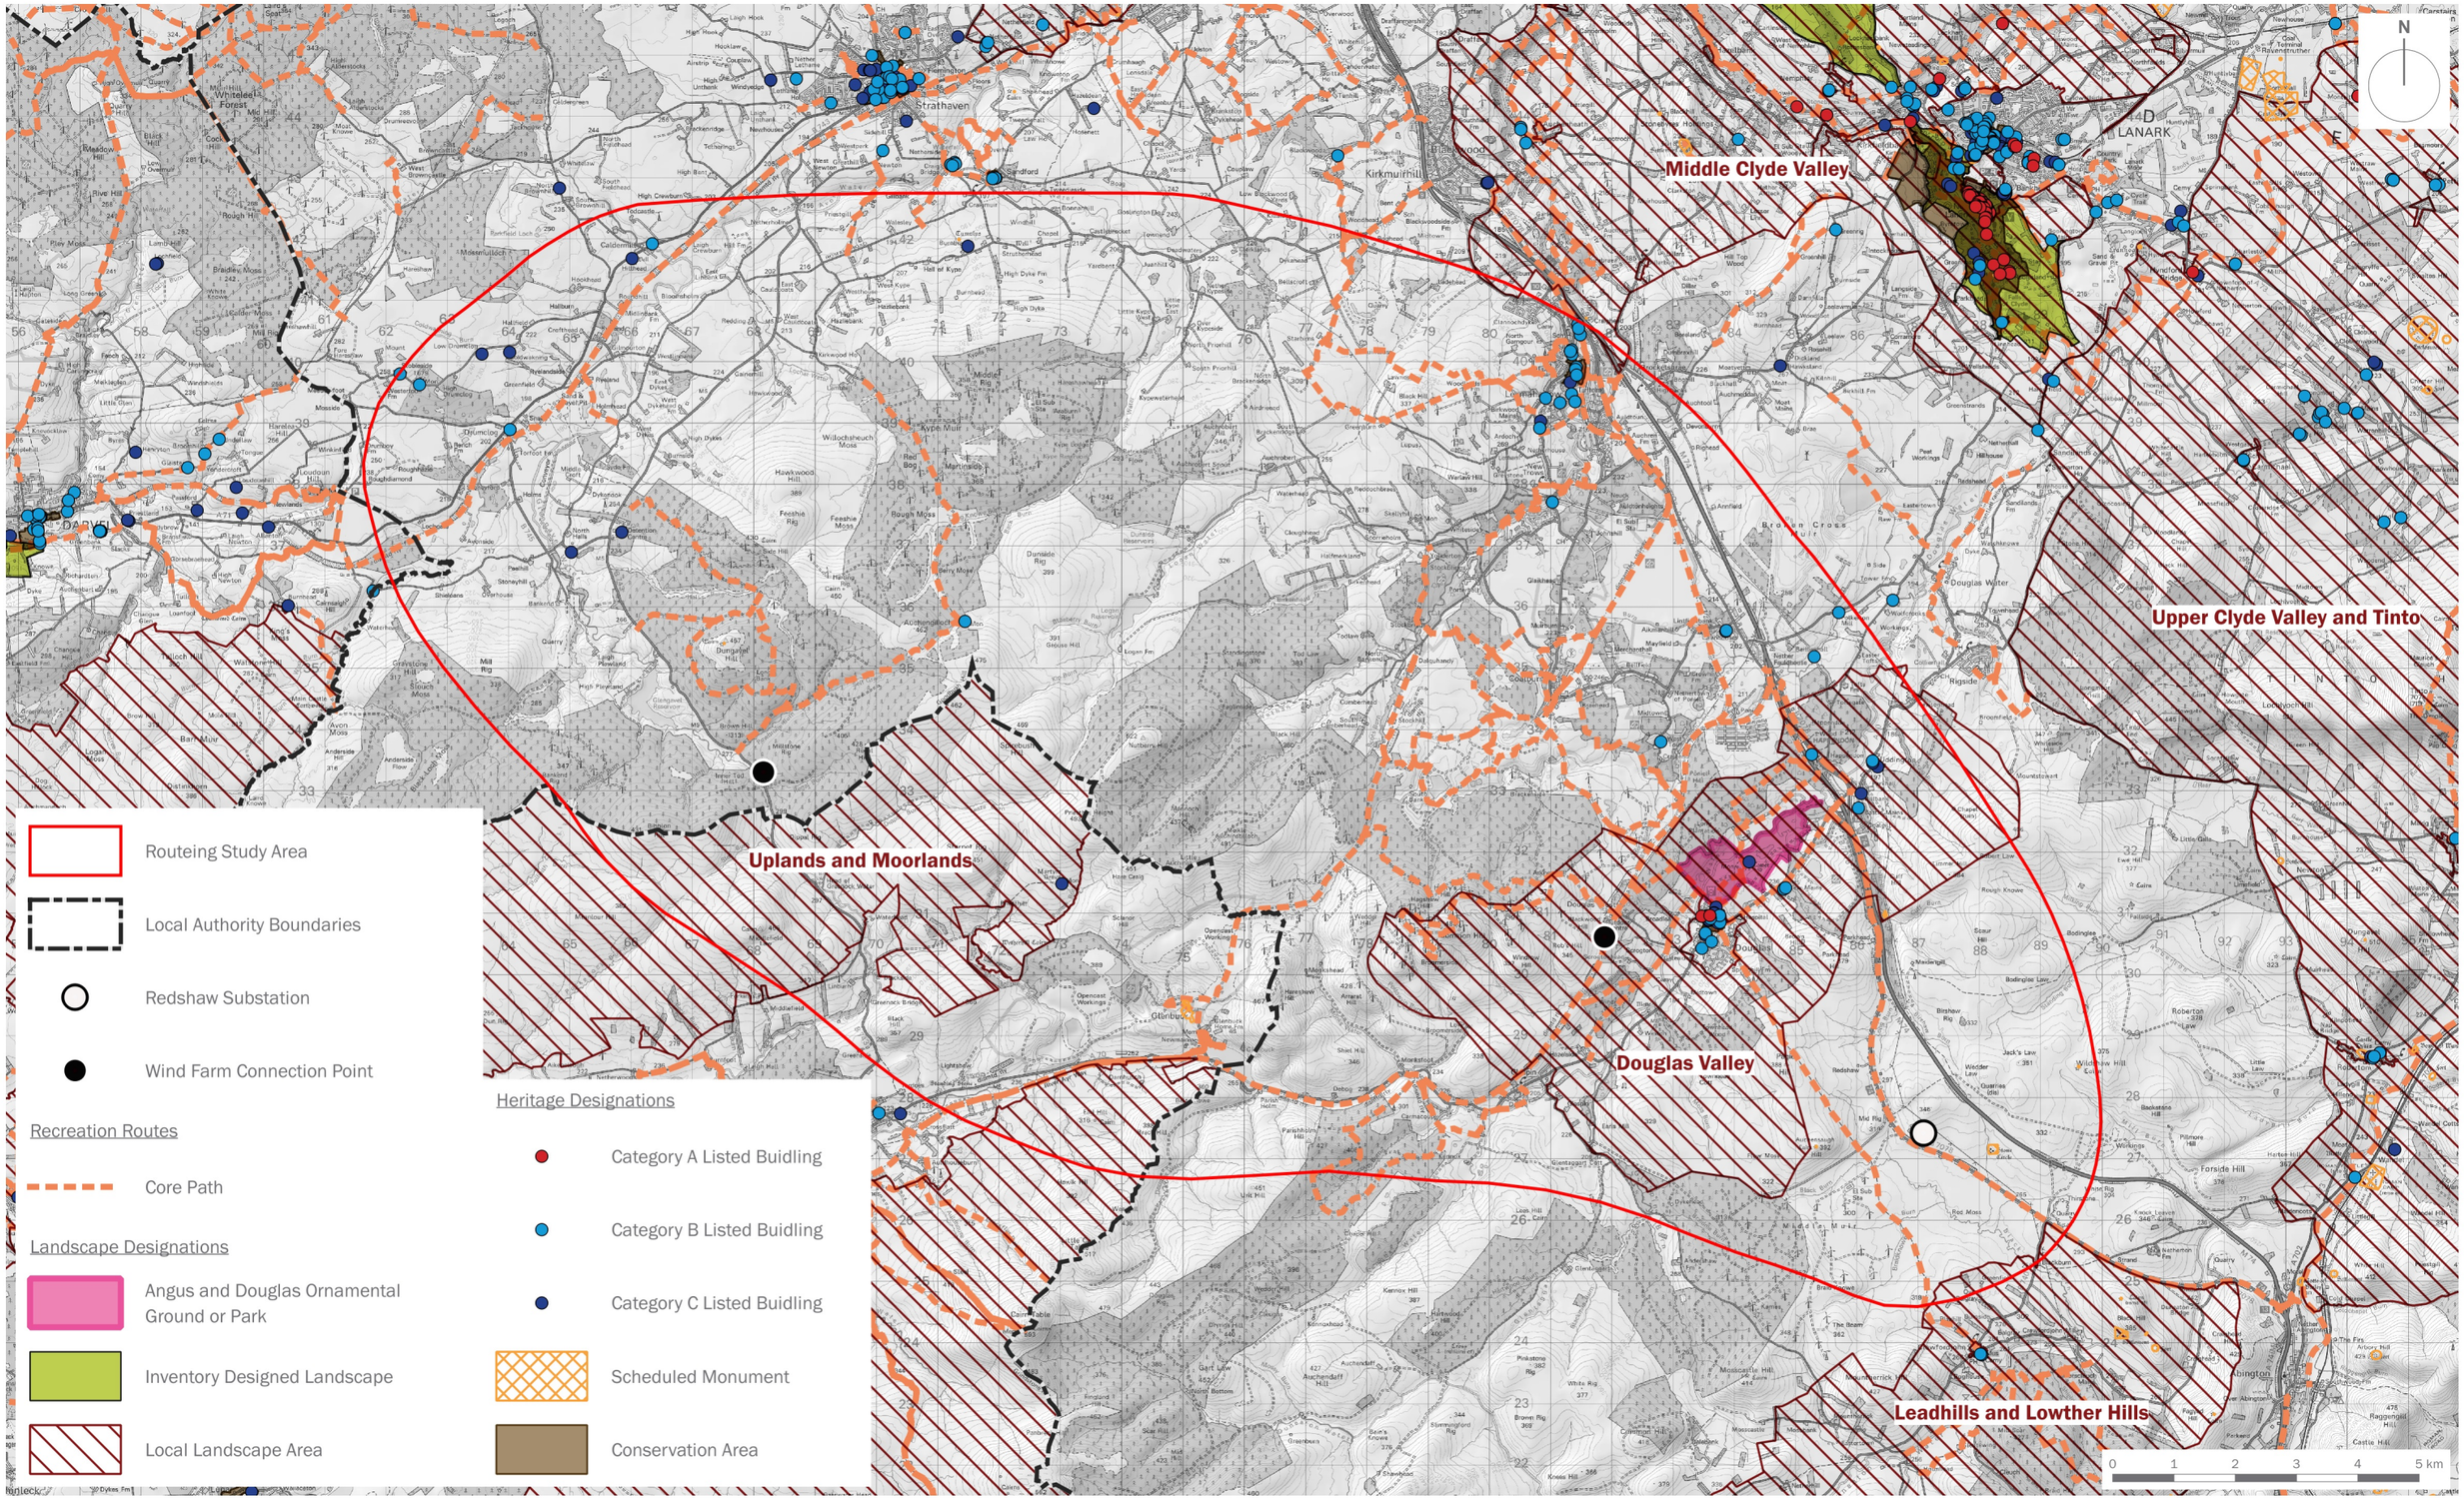

SP Energy Networks

edp

Stantec

purpose of issue **ROUTEING CONSULTATION**

rev	description	date	by
b	Updated study area	04/04/2025	DJo
a	Updated study area	21/08/2024	RBa
-	Original	21/05/2024	VMS

date	04 APRIL 2025
drawing number	edp8565_d003b
scale	1:100,000 @ A3
drawn by	VMS
checked	MWi
QA	DJo

client
SP Energy Networks

project title
Redshaw to Hagshaw Tee to Bankend Rig III Collector Substation Overhead Line Grid Connection

drawing title
Environmental Constraints Landscape and Heritage

© The Environmental Dimension Partnership Ltd. © Crown copyright 2025 OS AC0000805001. © Crown copyright and database rights 2025 Ordnance Survey AC0000808122.